© BKF ENGINEERS

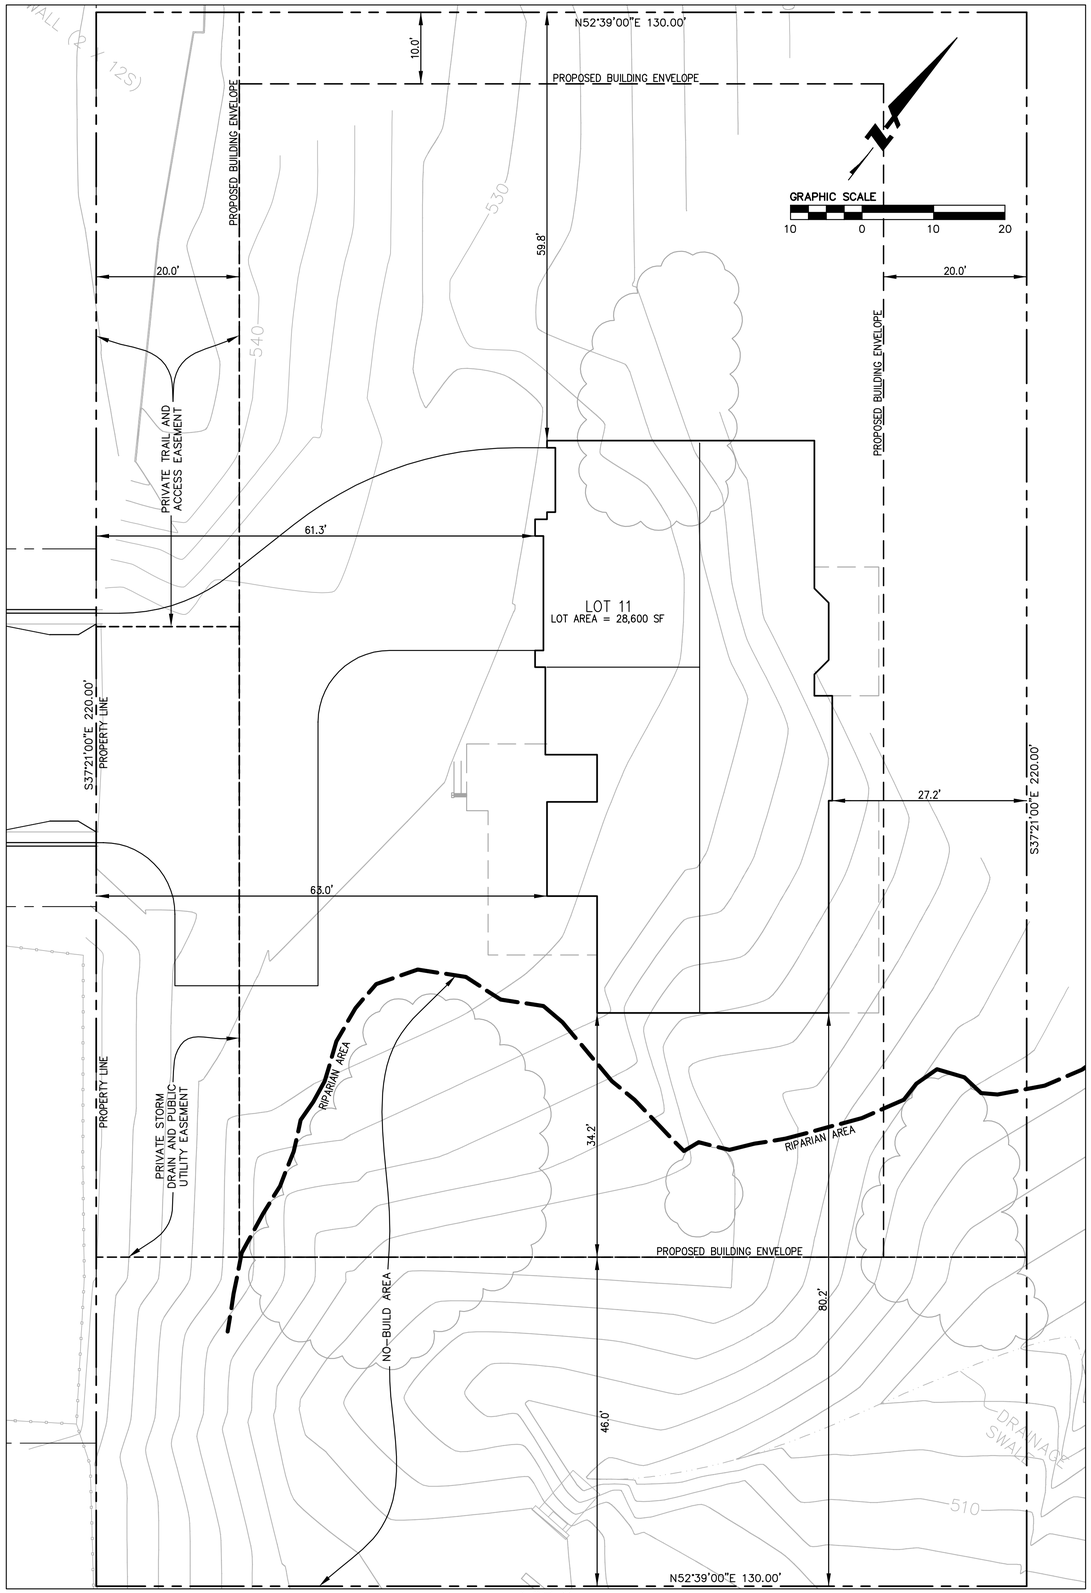

LOT 11
SITE PLAN
SCALE: 1"=10'

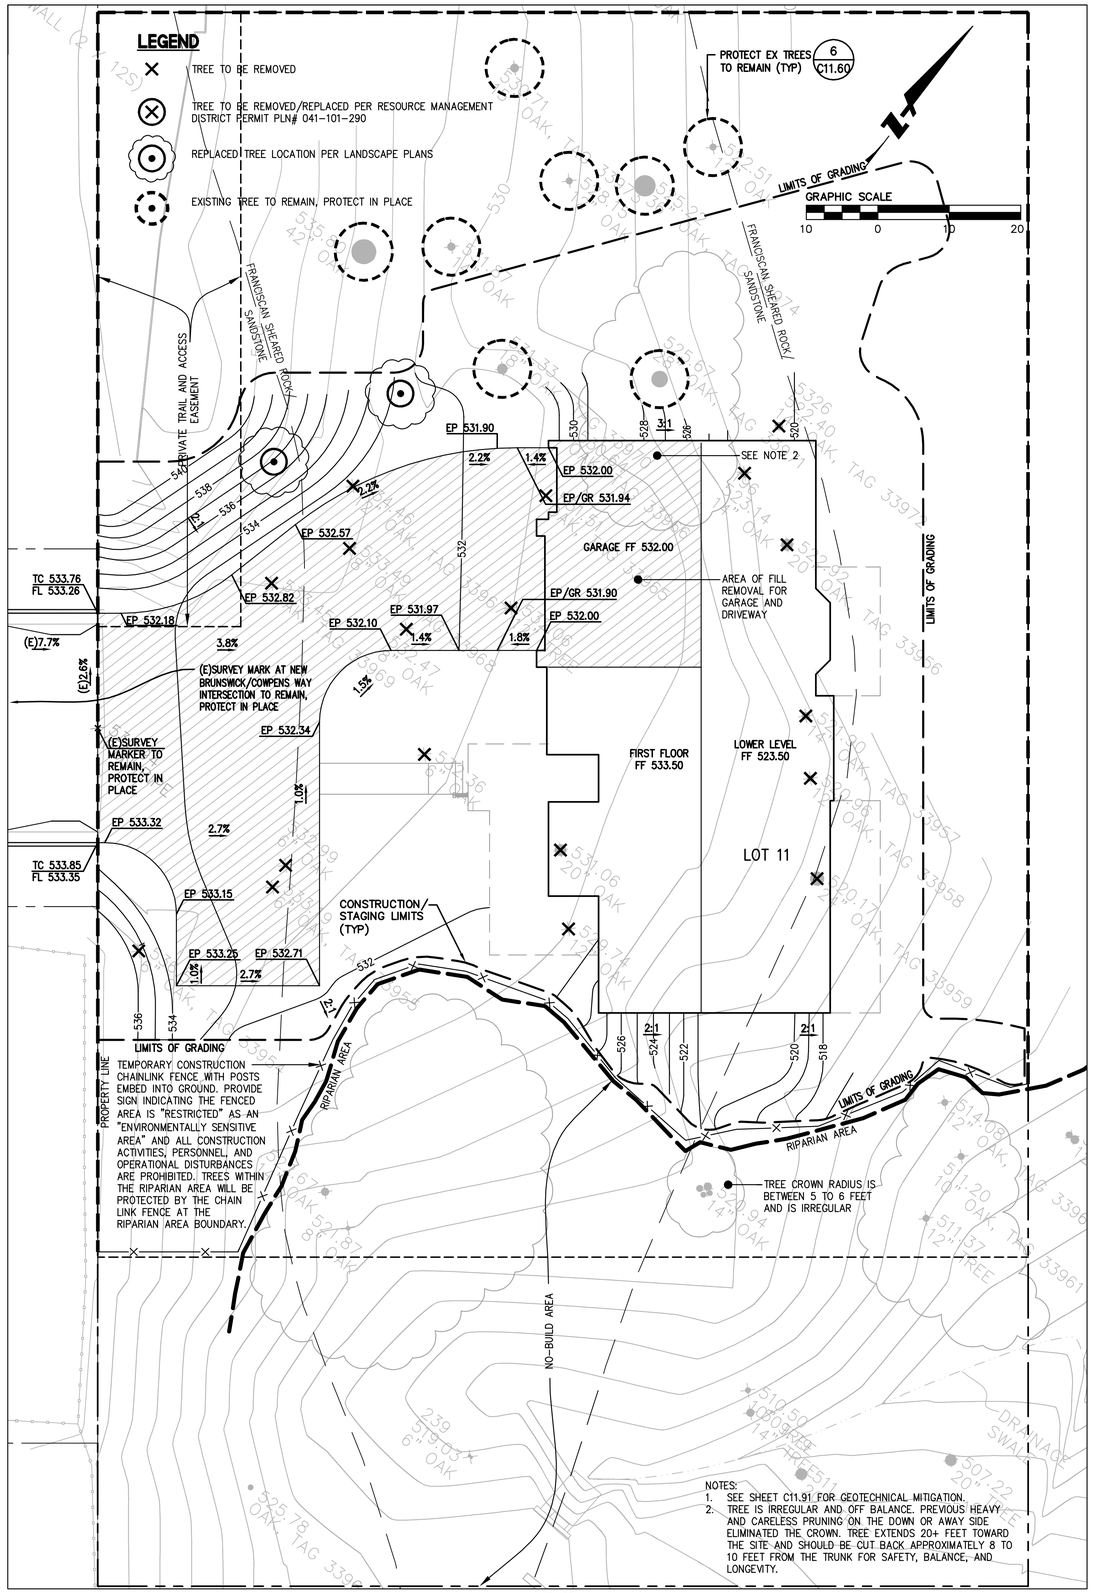

NOTES:
1. SEE SHEET C11.91 FOR GEOTECHNICAL MITIGATION.
2. TREE IS IRREGULAR AND OFF BALANCE. PREVIOUS HEAVY AND CARELESS PRUNING ON THE DOWN OR AWAY SIDE ELIMINATED THE CROWN. TREE EXTENDS 20+ FEET TOWARD THE SITE AND SHOULD BE CUT BACK APPROXIMATELY 8 TO 10 FEET FROM THE TRUNK FOR SAFETY, BALANCE, AND LONGEVITY.

LOT 11
CLEARING, CONSTRUCTION, AND GRADING PLAN
SCALE: 1"=10'

255 SHORELINE DRIVE, SUITE 200
REDWOOD CITY, CA 94065
PHONE: (650) 482-6300
FAX: (650) 482-6399

BKF ENGINEERS | SURVEYORS | PLANNERS

REGISTERED PROFESSIONAL ENGINEER JONATHAN TAGUE No. 067726 CIVIL STATE OF CALIFORNIA

HIGHLAND ESTATES
LOT 11 IMPROVEMENT PLANS
SITE & CLEARING, CONSTRUCTION AND GRADING PLANS
CITY OF SAN MATEO SAN MATEO COUNTY CALIFORNIA

No.	Revisions

Date 6/6/2019
Scale AS SHOWN
Design JT
Drawn NH
Approved RH/JT
Job No 950168-20

Sheet Number:
C11.30
OF

DRAWING NAME: K:\Eng95\950168\dwg\CD\Lot_11\C11.30-HECDSP.dwg
PLOT DATE: 09-24-19
PLOTTED BY: holt